
PROSPETTO - *ELEVATION* : **3042.003.300**

Rev. A - Gennaio - *January* 2006

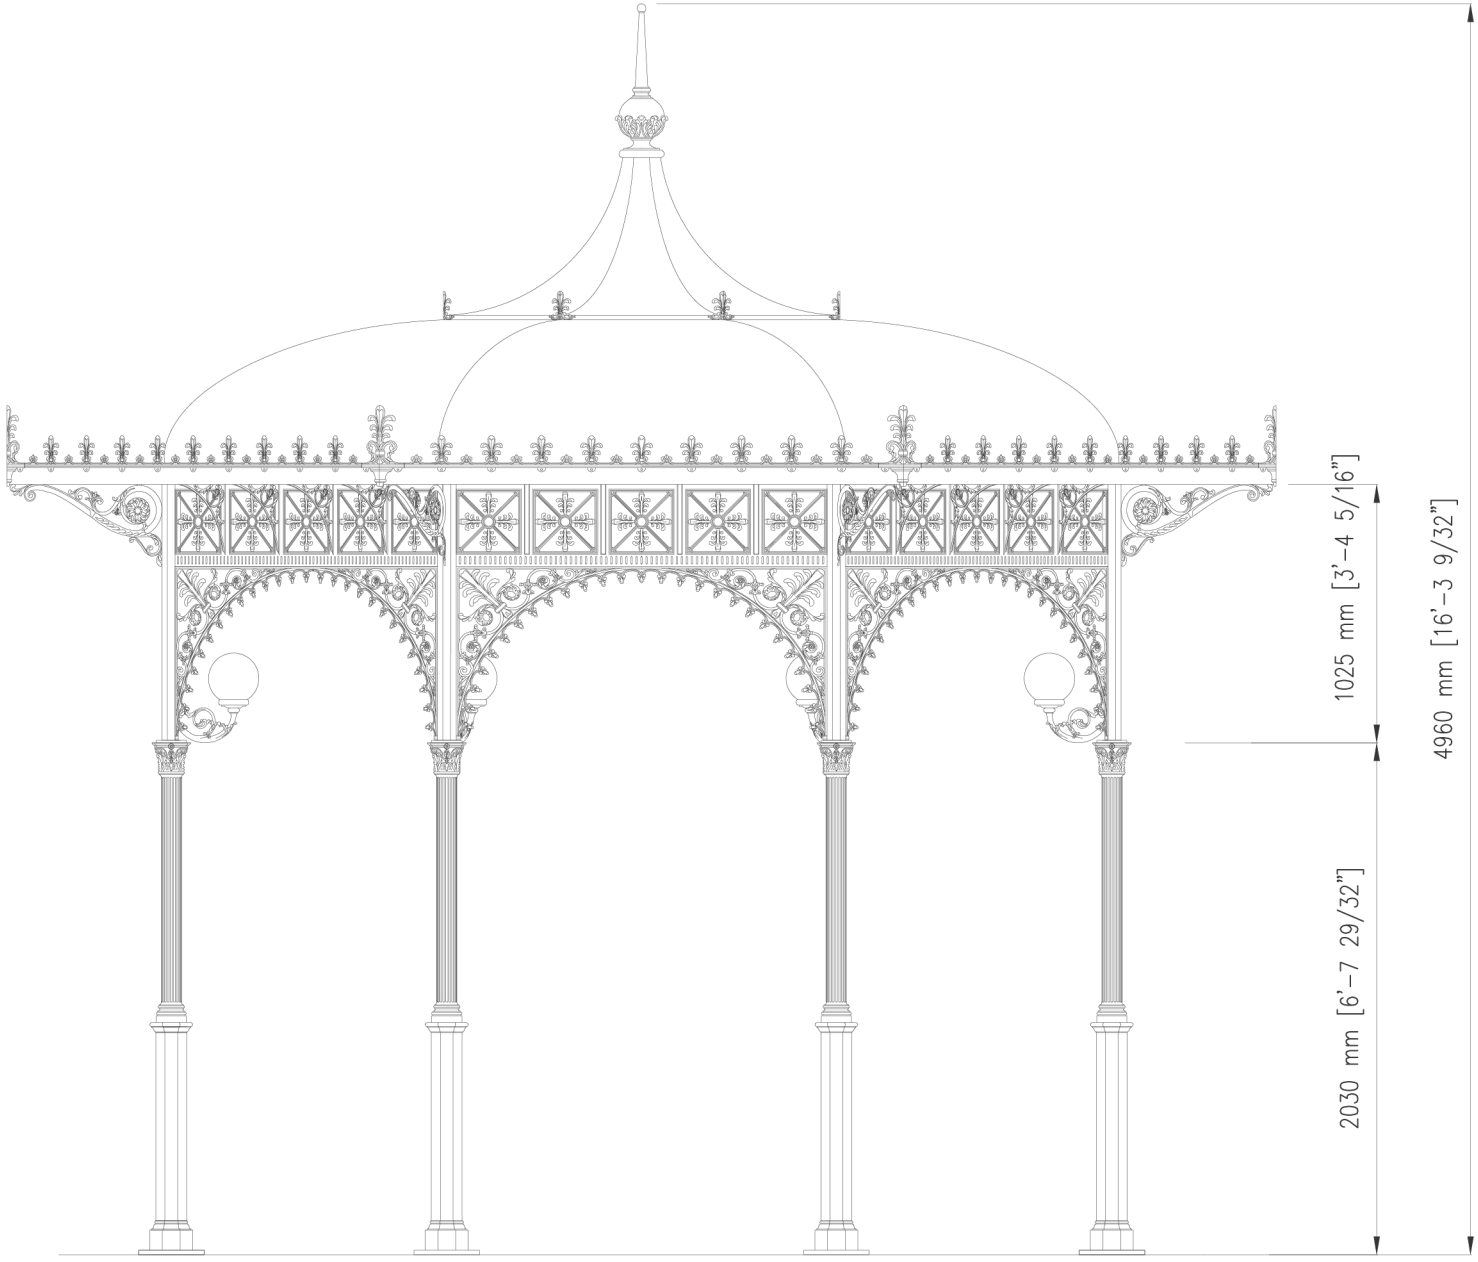


© 2006 NERI S.p.A.

cm 1:30


PIANTA - *PLAN* : **3042.003.300**

Rev. A - Gennaio - *January* 2006

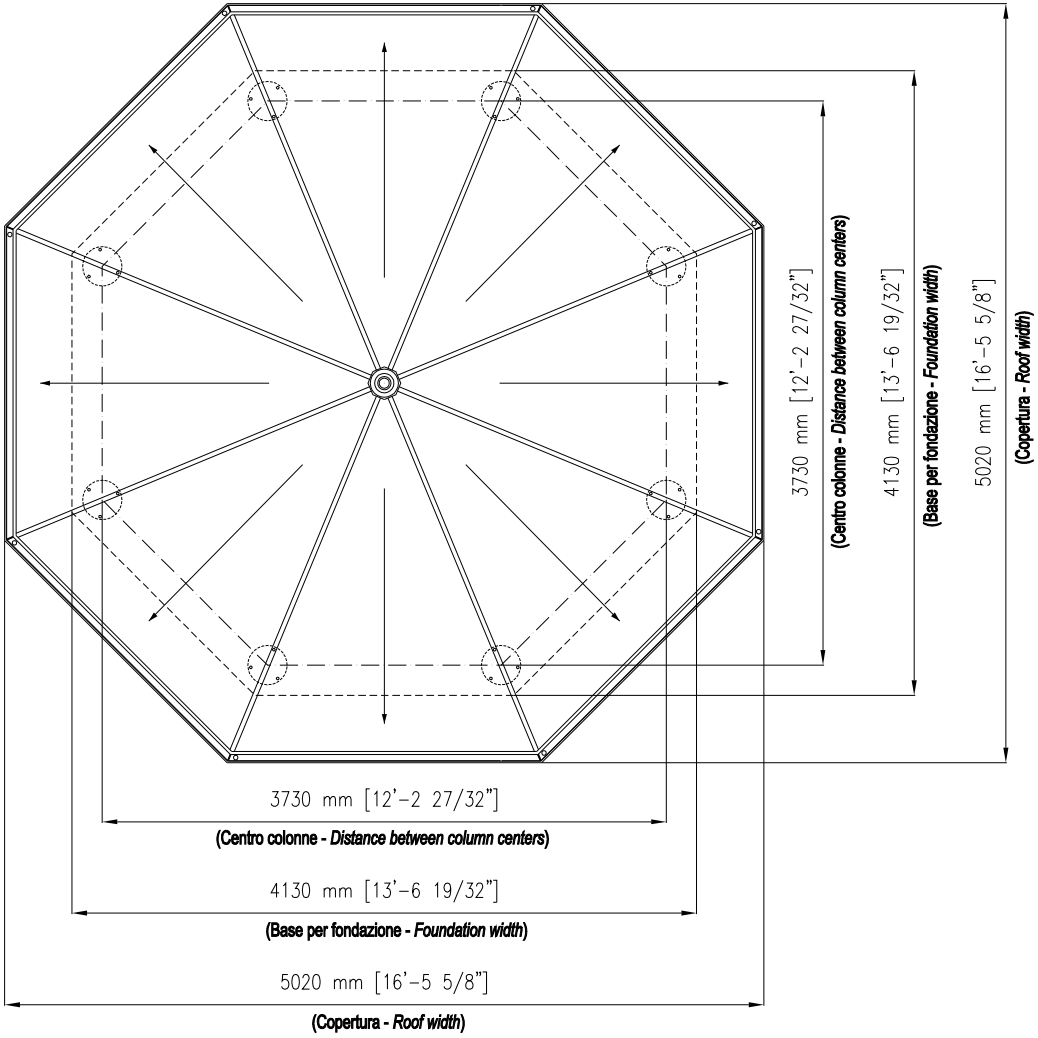

© 2006 NERI S.p.A.

cm 1:50

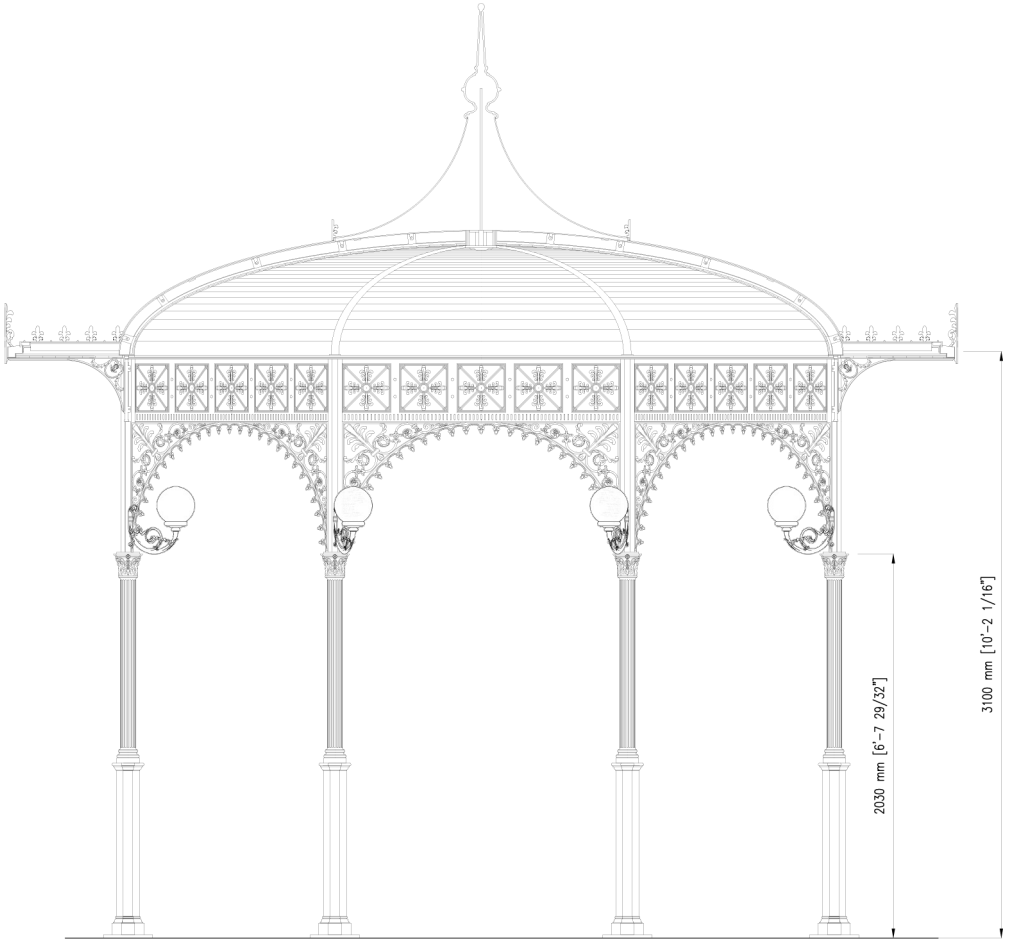

© 2006 NERI S.p.A.

Description

The gazebo is primarily constructed using cast iron elements (UNI EN 1561), cast aluminum (UNI EN 1706), and hot-dip galvanized steel S235J (UNI EN 10219-1) in accordance with UNI EN ISO 1461 standards. All components match the project design in shape, size, and decorative details. The structure includes the following parts:

1°) Eight cast iron columns, each 203 cm tall, arranged in an octagonal layout with a spacing of 154.5 cm between them. The bottom half of each column features an octagonal base, while the upper half is cylindrical with twenty grooves and topped with a Corinthian capital. Each column is equipped with a flange (diameter 28.4 cm) that has three holes (diameter 2.0 cm) for anchoring to the ground with anchor bolts;

2°) Eight octagonal cast iron posts with corner brackets (width 7.5 cm, height 107 cm);

3°) featuring eight cast iron panels, each crafted in a single piece. The lower section is adorned with arches embellished with leaves and lilies, while the upper part consists of five frames, each divided into four sections and decorated with four symmetrically arranged leaves;

4°) with a pagoda-style roof constructed from hot-dip galvanized steel beams, topped with a copper-colored fiberglass cover (eight slopes and a central cone) accented by eight cast iron palmette decorations (A). Inside, there's an insulated wood-paneled ceiling that extends out to cover the full width of the canopy. The canopy is supported by steel beams and cast iron brackets (B), with four brackets spaced between each panel frame—totaling thirty-two brackets. The gutter system is made from shaped, galvanized steel sheet with copper scuppers, elegantly finished with front-facing cast iron lilies (C) and corner palmettes (D);

5°) topped with a cast aluminum finial shaped as a sphere with a pointed tip, measuring 44 cm high, decorated at the base with leaf motifs and positioned at the roof's peak;

6°) includes eight lighting fixtures, each consisting of a cast aluminum bracket designed to attach to the smaller columns (2°), fitted with an opal white PMMA globe (20 cm diameter) and complete with lamp holder.


The total roof area is 20.9 m_2, with a usable area of 11.5 m_2.

The standard color options are Neri gray, RAL 6005 green, or RAL 9010 white; other colors are available upon request.

For installation, a perfectly level masonry base is absolutely required. The electrical system, plumbing, and flooring are not included in the supply.

Surface Protection

Please refer to the detailed guidelines for paint cycles for the gazebo's materials.

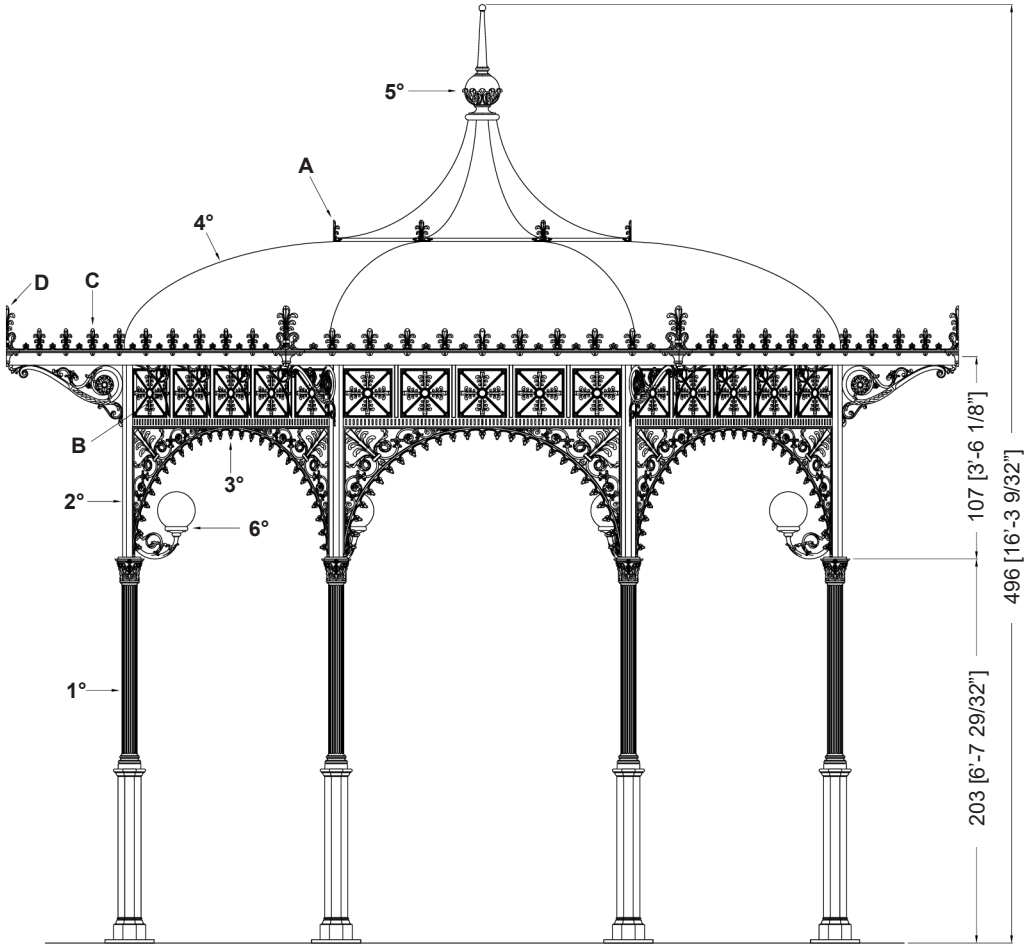

© 2006 NERI S.p.A.