
PROSPETTO - *ELEVATION* : **3043.001.300**

Rev. A - Gennaio - *January* 2006

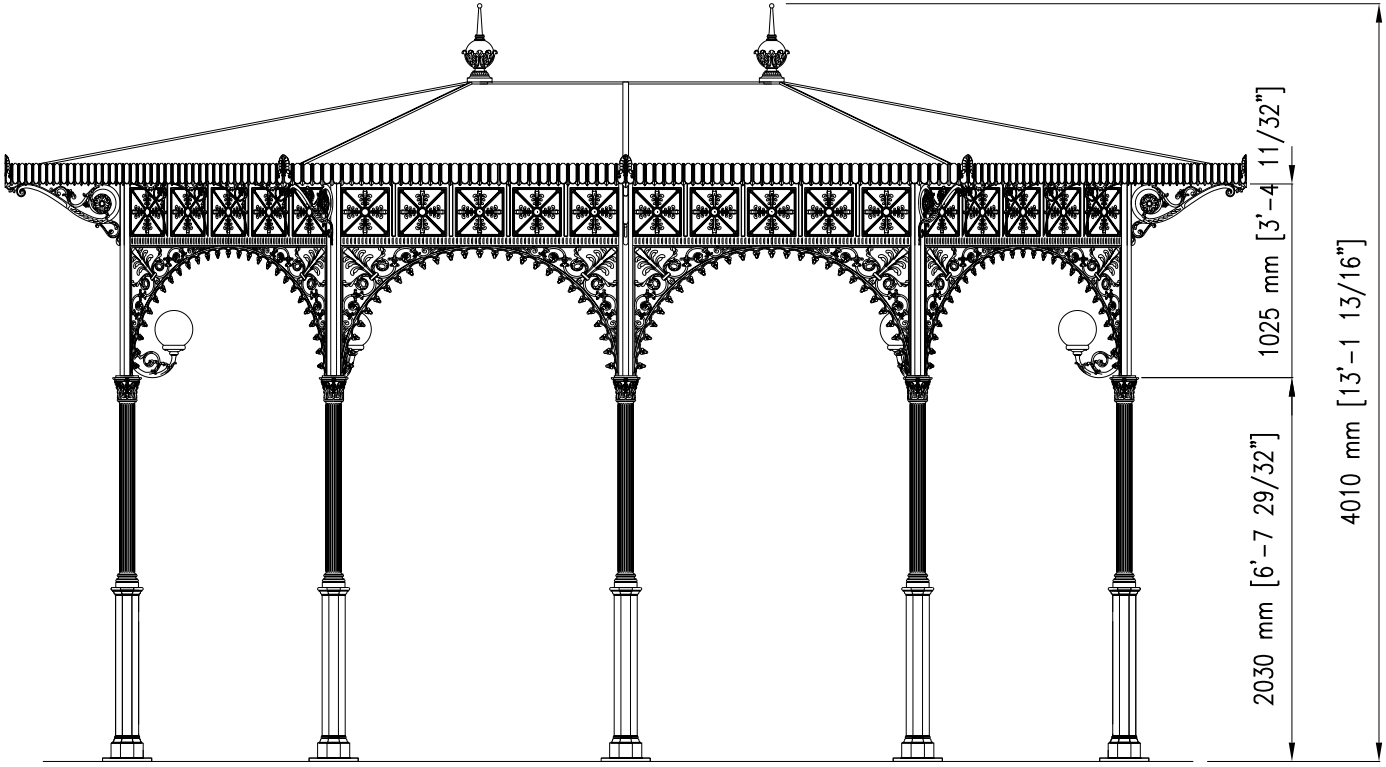


© 2006 NERI S.p.A.

cm 1:40

PIANTA - *PLAN* : **3043.001.300**


Rev. A - Gennaio - *January* 2006

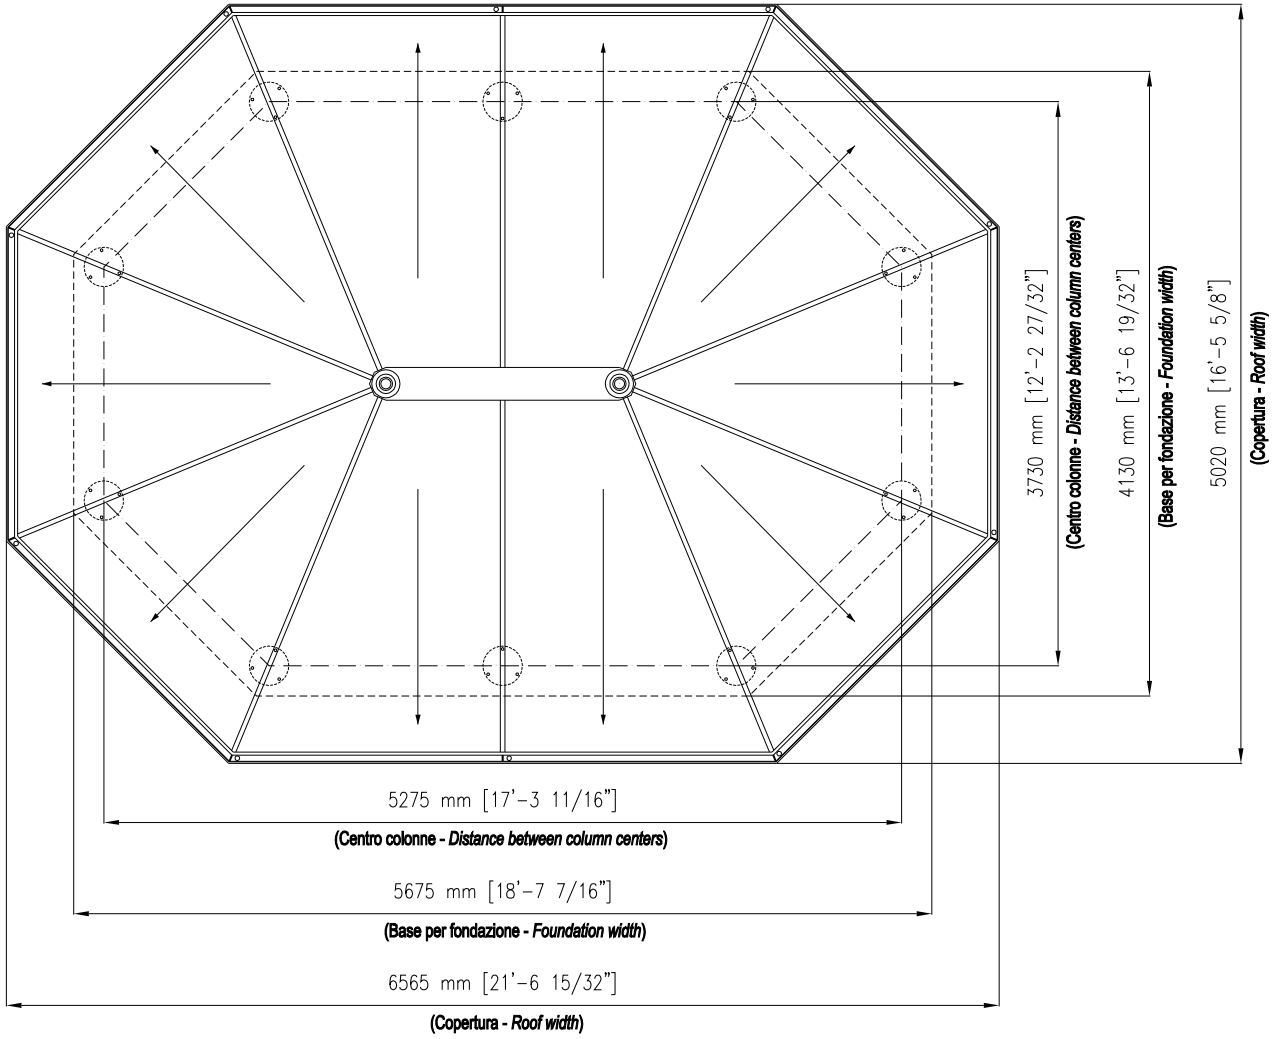

© 2006 NERI S.p.A.

SEZIONE - *SECTION* : **3043.001.300**

Rev. A - Gennaio - *January* 2006

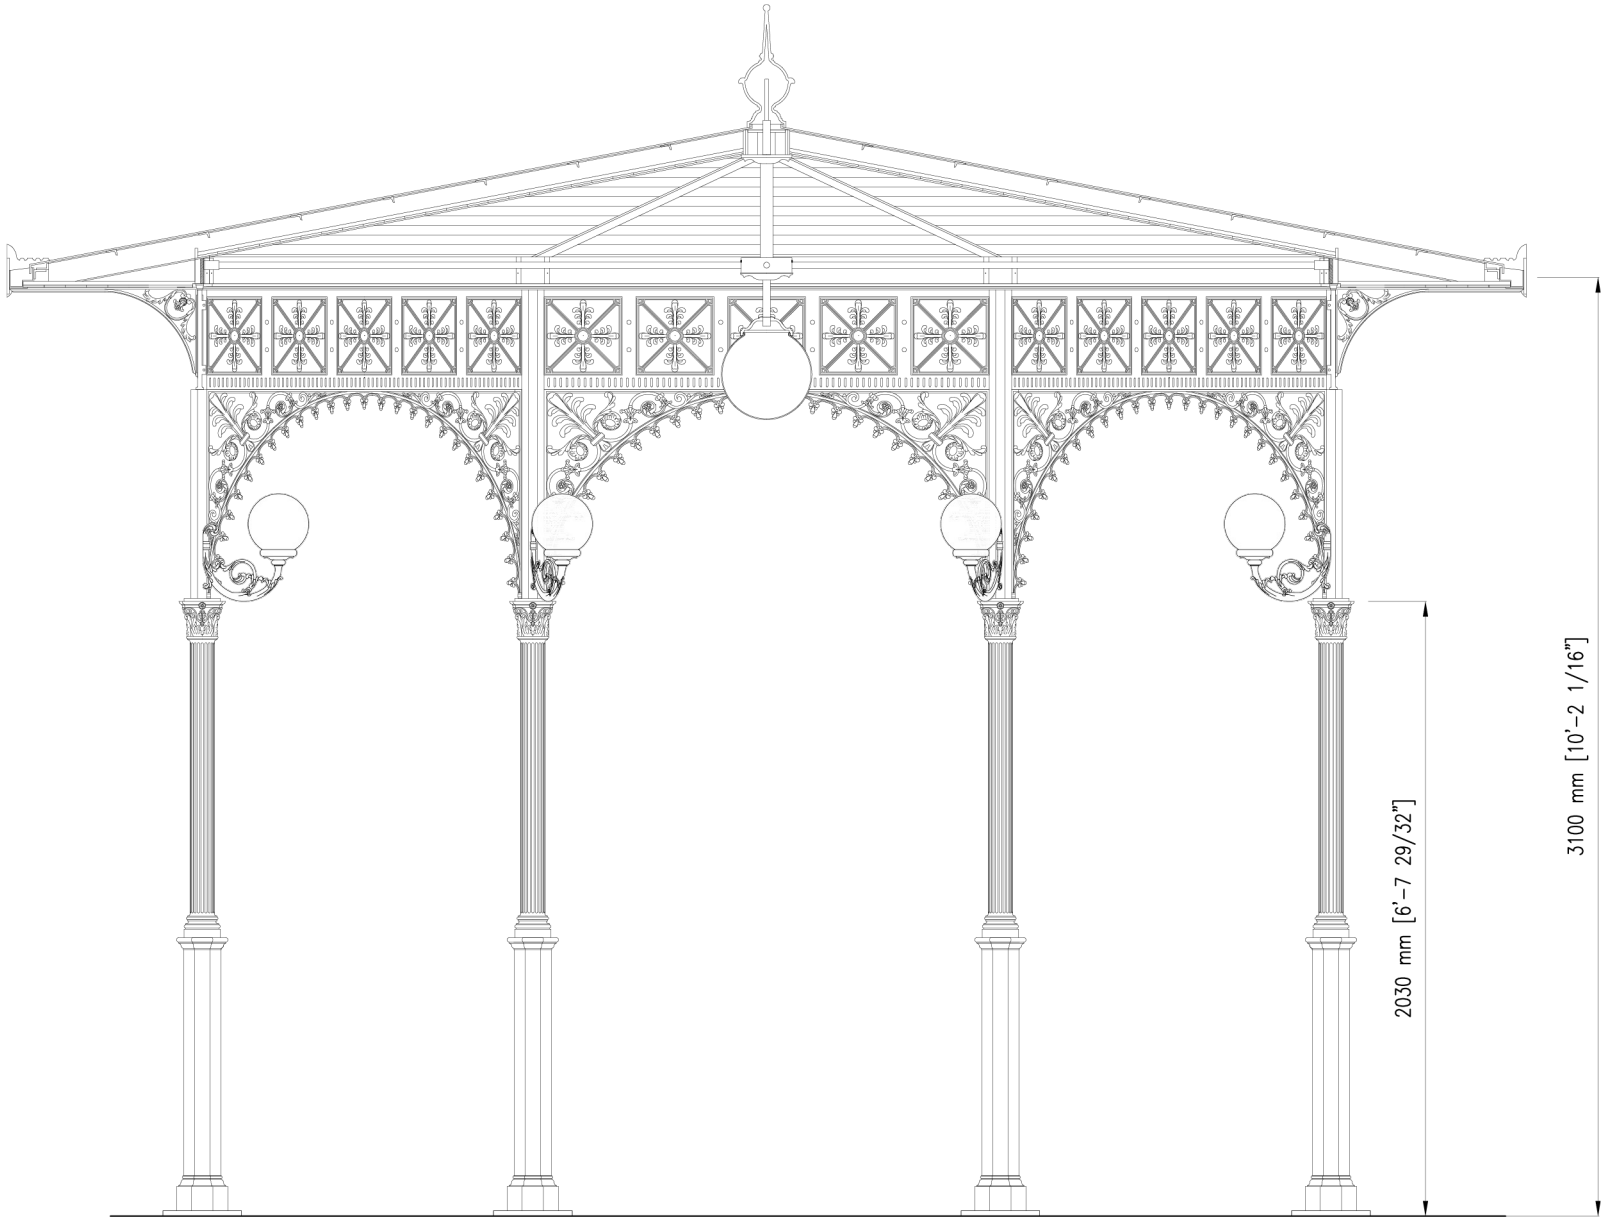

© 2006 NERI S.p.A.

cm 1:25

Description

This gazebo is primarily constructed from cast iron (UNI EN 1561), cast aluminum (UNI EN 1706), and hot-dip galvanized S235J steel (UNI EN 10219-1) treated according to UNI EN ISO 1461. Every element is precisely crafted to match the shapes, sizes, and decorative features shown in the project drawings.
The gazebo consists of the following components:

1) Ten cast iron columns, each 203 cm tall, arranged in an octagonal shape with a center-to-center distance of 154.5 cm. The lower half of each column has an octagonal profile with a base plinth, while the upper half is cylindrical, featuring twenty fluted grooves and topped with a Corinthian capital. Each column is equipped with a flange (diameter 28.4 cm) pre-drilled with three holes (diameter 2.0 cm) to secure it to the ground with anchor bolts;

2°) includes ten octagonal cast iron posts with corner brackets (7.5 cm across, 107 cm tall);

3°) features ten single-piece cast iron panels, each with a lower arch adorned with leaf and lily motifs, and an upper section of five frames divided into four parts, each decorated with four symmetrically arranged leaves;

4°) consists of a roof made from hot-dip galvanized steel beams supporting a copper-colored fiberglass cover, and an insulated wood plank ceiling that extends to the edge of the canopy. The canopy is held up by beams and cast iron brackets (A). Specifically, the brackets are placed between the panel frames—four per panel, totaling forty. The gutter is shaped from galvanized steel sheet, equipped with copper spouts, and decorated on the front with a fascia (B) and corner palm ornaments (C) in cast aluminum;

5°) includes two cast aluminum finials shaped like spheres with pointed tops (44 cm high), decorated with leaves at the base and mounted atop the roof;


6°) includes ten lighting fixtures made of cast aluminum brackets to be attached to the posts (see item 2°), each fitted with a 20 cm diameter white opal PMMA globe and a lamp holder.

The center of the gazebo features a lighting globe (35 cm diameter) in white opal PMMA, complete with a lamp holder.

The roof covers an area of 28.2 m_2, with a usable space of 17.3 m_2.

The standard finish is Neri gray, RAL 6005 green, or RAL 9010 white; additional colors are available upon request.

A perfectly level masonry base is required for installation. Electrical, plumbing, and flooring are not included.

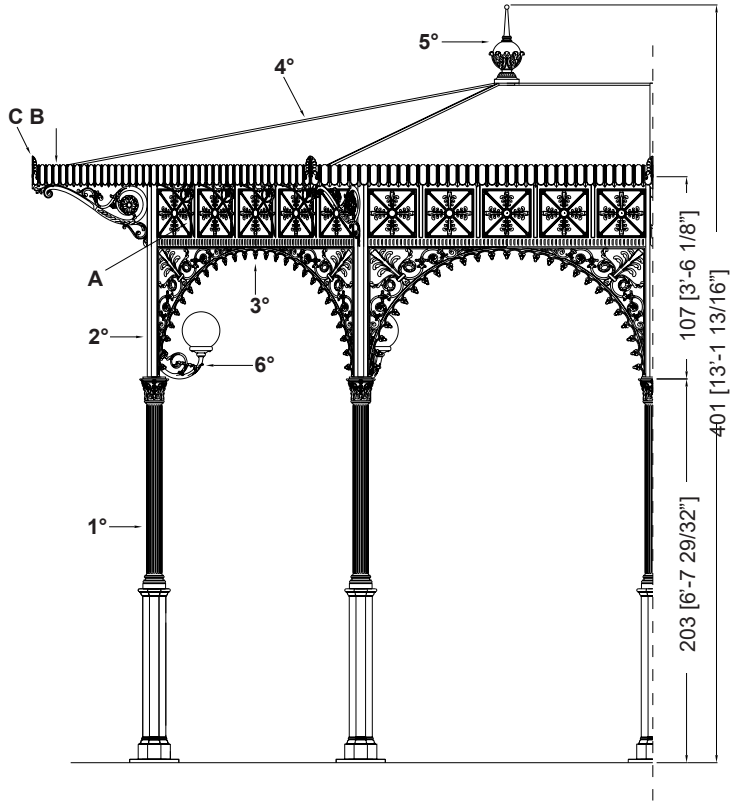

Surface Protection

Please refer to the specific coating guidelines for the materials used in the gazebo.

© 2006 NERI S.p.A.