
PROSPETTO - *ELEVATION* : **3062.001.300**

Rev. A - Gennaio - *January* 2006

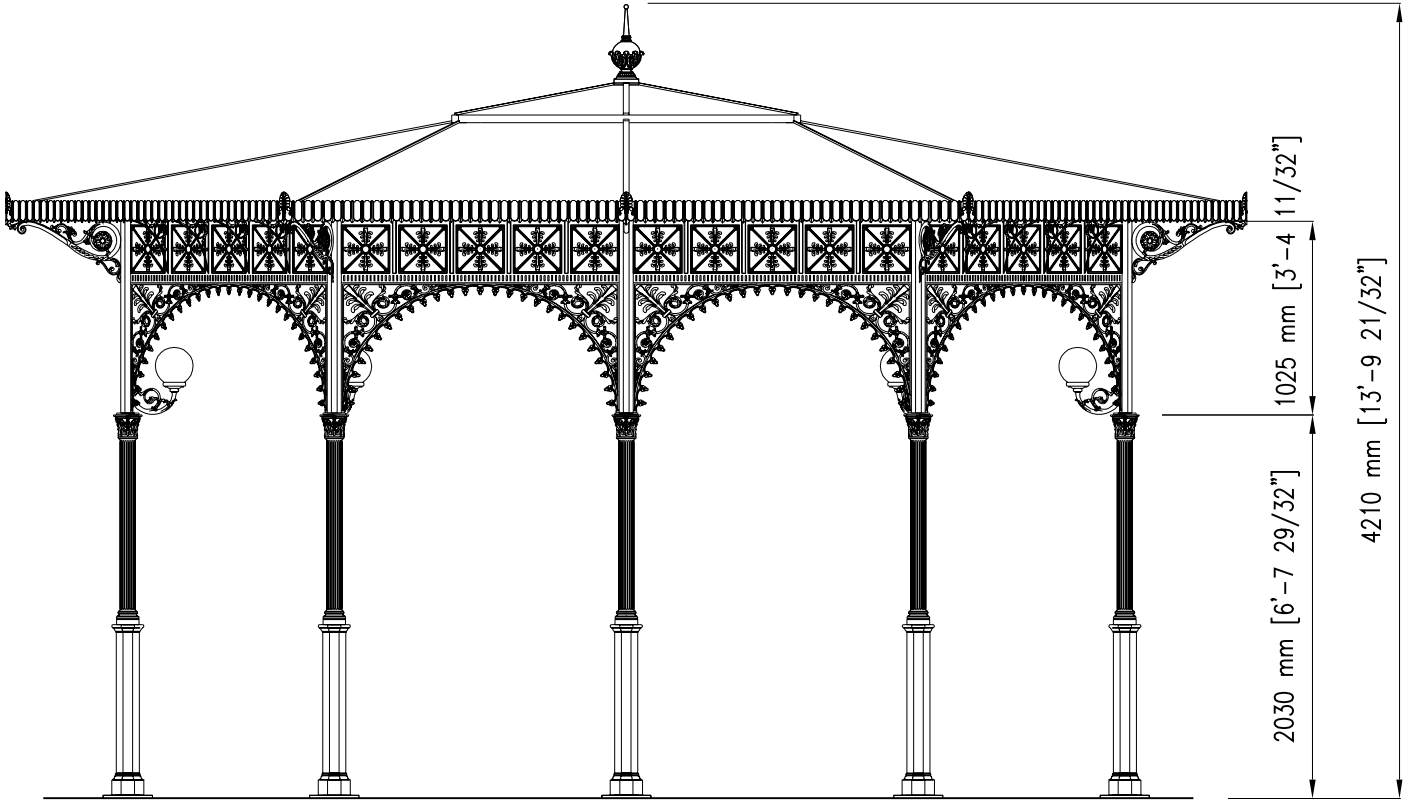


© 2006 NERI S.p.A.


cm 1:40

PIANTA - *PLAN* : **3062.001.300**

Rev. A - Gennaio - *January* 2006

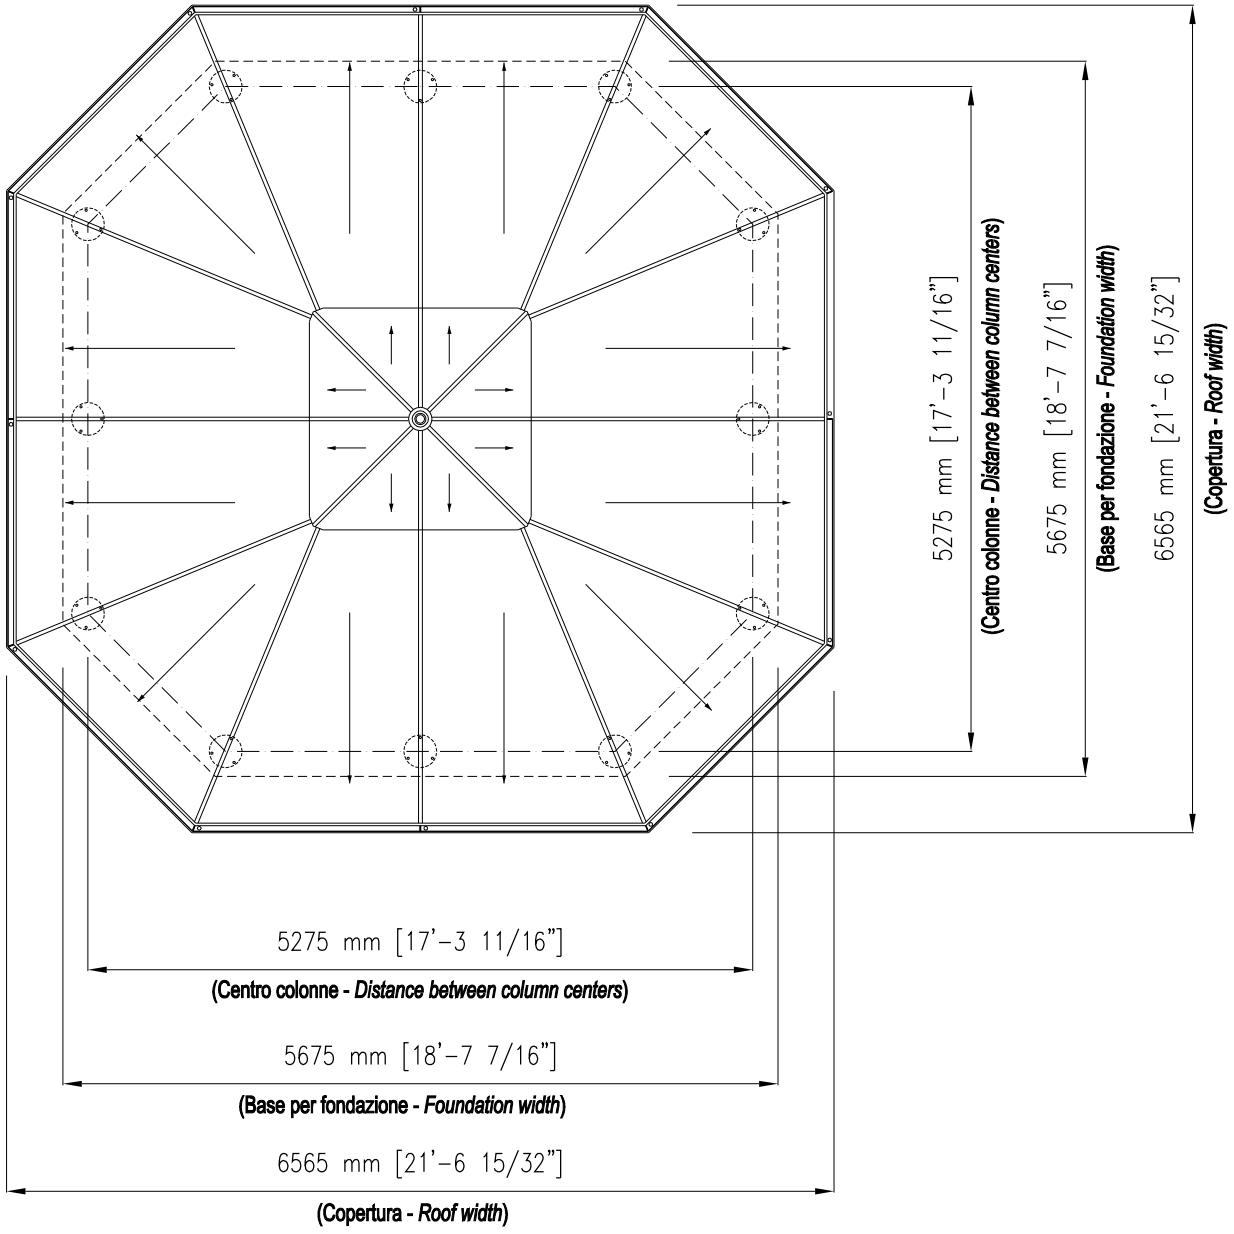

© 2006 NERI S.p.A.

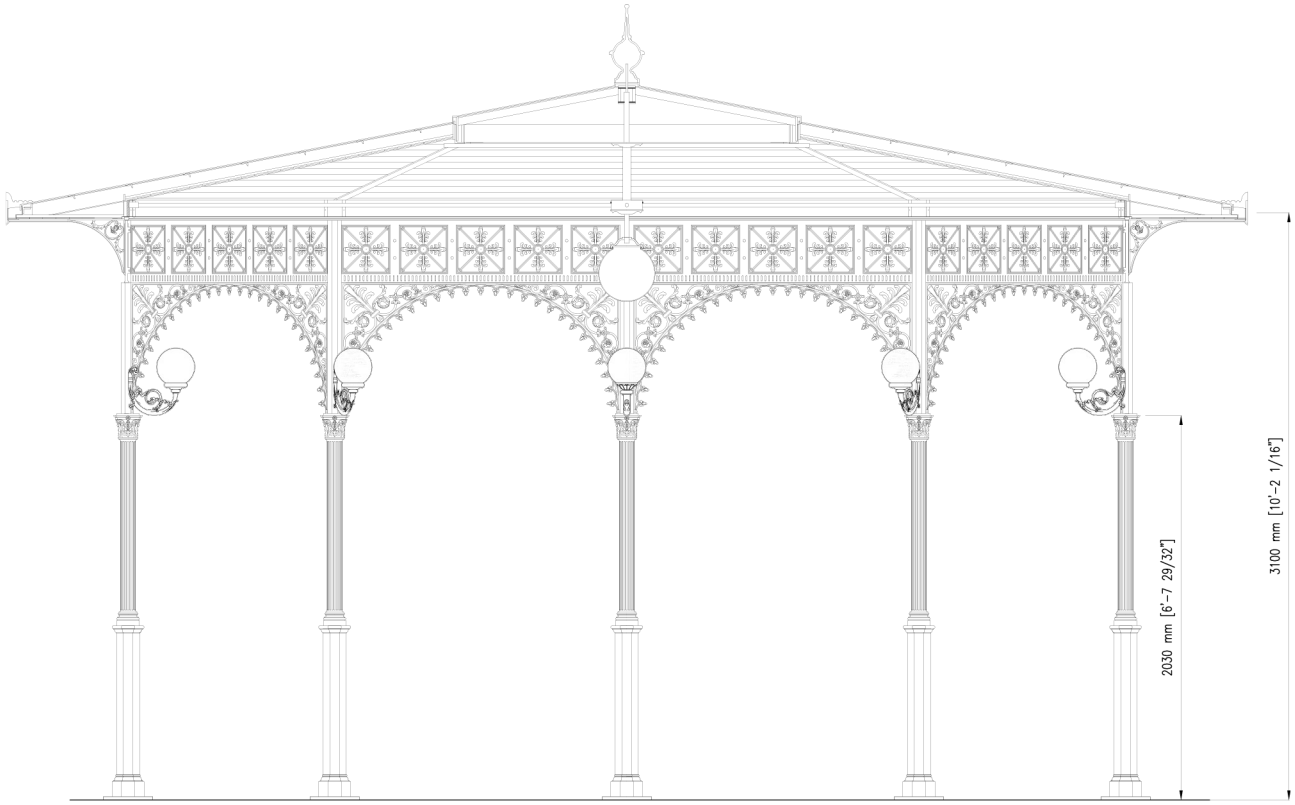

© 2006 NERI S.p.A.

Description

The gazebo is primarily constructed from cast iron (UNI EN 1561), cast aluminum (UNI EN 1706), and hot-dip galvanized S235J steel (UNI EN 10219-1), all treated according to UNI EN ISO 1461 standards. Each component matches the shape, dimensions, and decorative details shown in the project drawings.
The gazebo consists of the following elements:

1) Twelve cast iron columns, each 203 cm high, are arranged in an octagonal layout with a center-to-center distance of 154.5 cm. The lower half of each column has an octagonal profile with a base plinth, while the upper half is cylindrical, adorned with twenty vertical grooves, and topped with a Corinthian-style capital. Each column includes a flange (28.4 cm diameter) with three pre-drilled holes (2.0 cm diameter) for anchoring to the ground with anchor bolts;

2°) Includes twelve octagonal cast iron posts, each with a corner bracket (7.5 cm across, height 107 cm);

3°) Features twelve cast iron panels, each crafted as a single piece. The bottom section showcases an arch embellished with leaves and lilies, while the top section has five frames divided into four parts, each adorned with four symmetrically arranged leaves;

4°) Topped with a roof constructed from hot-dip galvanized steel beams supporting a copper-colored fiberglass covering. Inside, there's an insulated wood plank ceiling that extends outward to cover the entire overhang. The canopy is held up by steel beams and cast iron brackets (A). Specifically, four brackets are positioned between the panel frames, totaling forty-eight. The gutter is made from formed galvanized steel sheet with copper downspouts, and the front is decorated with a band (B) and corner palm ornaments (C) in cast aluminum;

5°) Crowned with a cast aluminum finial shaped like a sphere with a pointed tip, 44 cm high, decorated with leaves at the base and mounted at the very top of the roof;

6°) Comes with twelve lighting points, each consisting of a cast aluminum bracket to be attached to the posts (see item 2), featuring a 20 cm diameter white opal PMMA globe complete with lamp holder.

The center of the gazebo houses a lighting globe (35 cm diameter) made of white opal PMMA, complete with lamp holder.


The total roof area is 38.7 m_2, while the usable area measures 25.4 m_2.

Standard colors available are Neri gray, RAL 6005 green, or RAL 9010 white. Other colors can be provided upon request.

For proper installation, a level masonry foundation is required. Electrical, plumbing, and flooring are not included in the supply.

Surface Protection

Please refer to the detailed information on the paint cycles for all materials used in the gazebo.

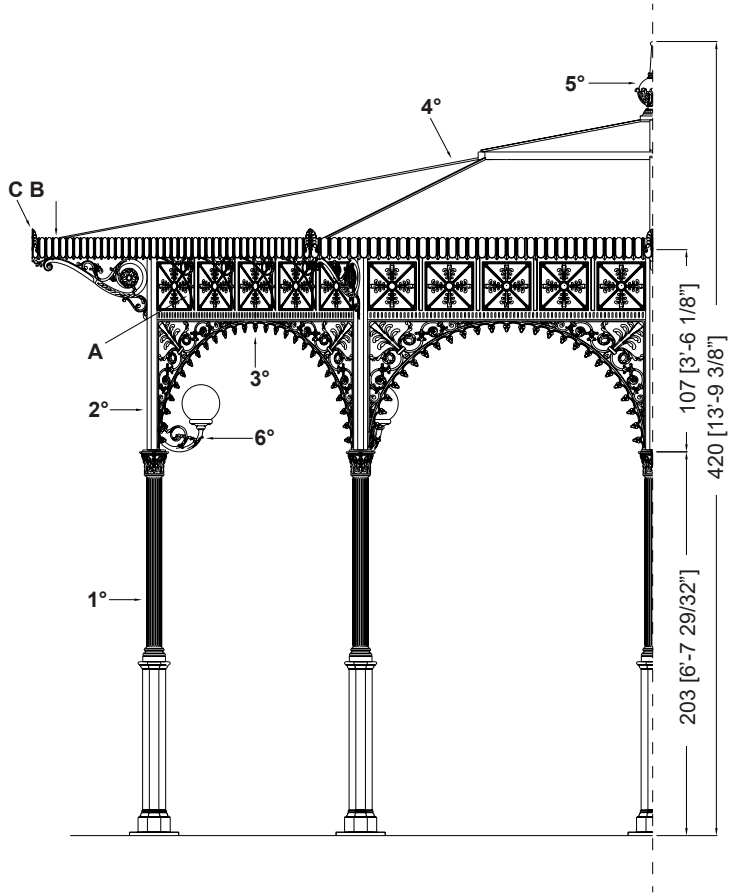

© 2006 NERI S.p.A.